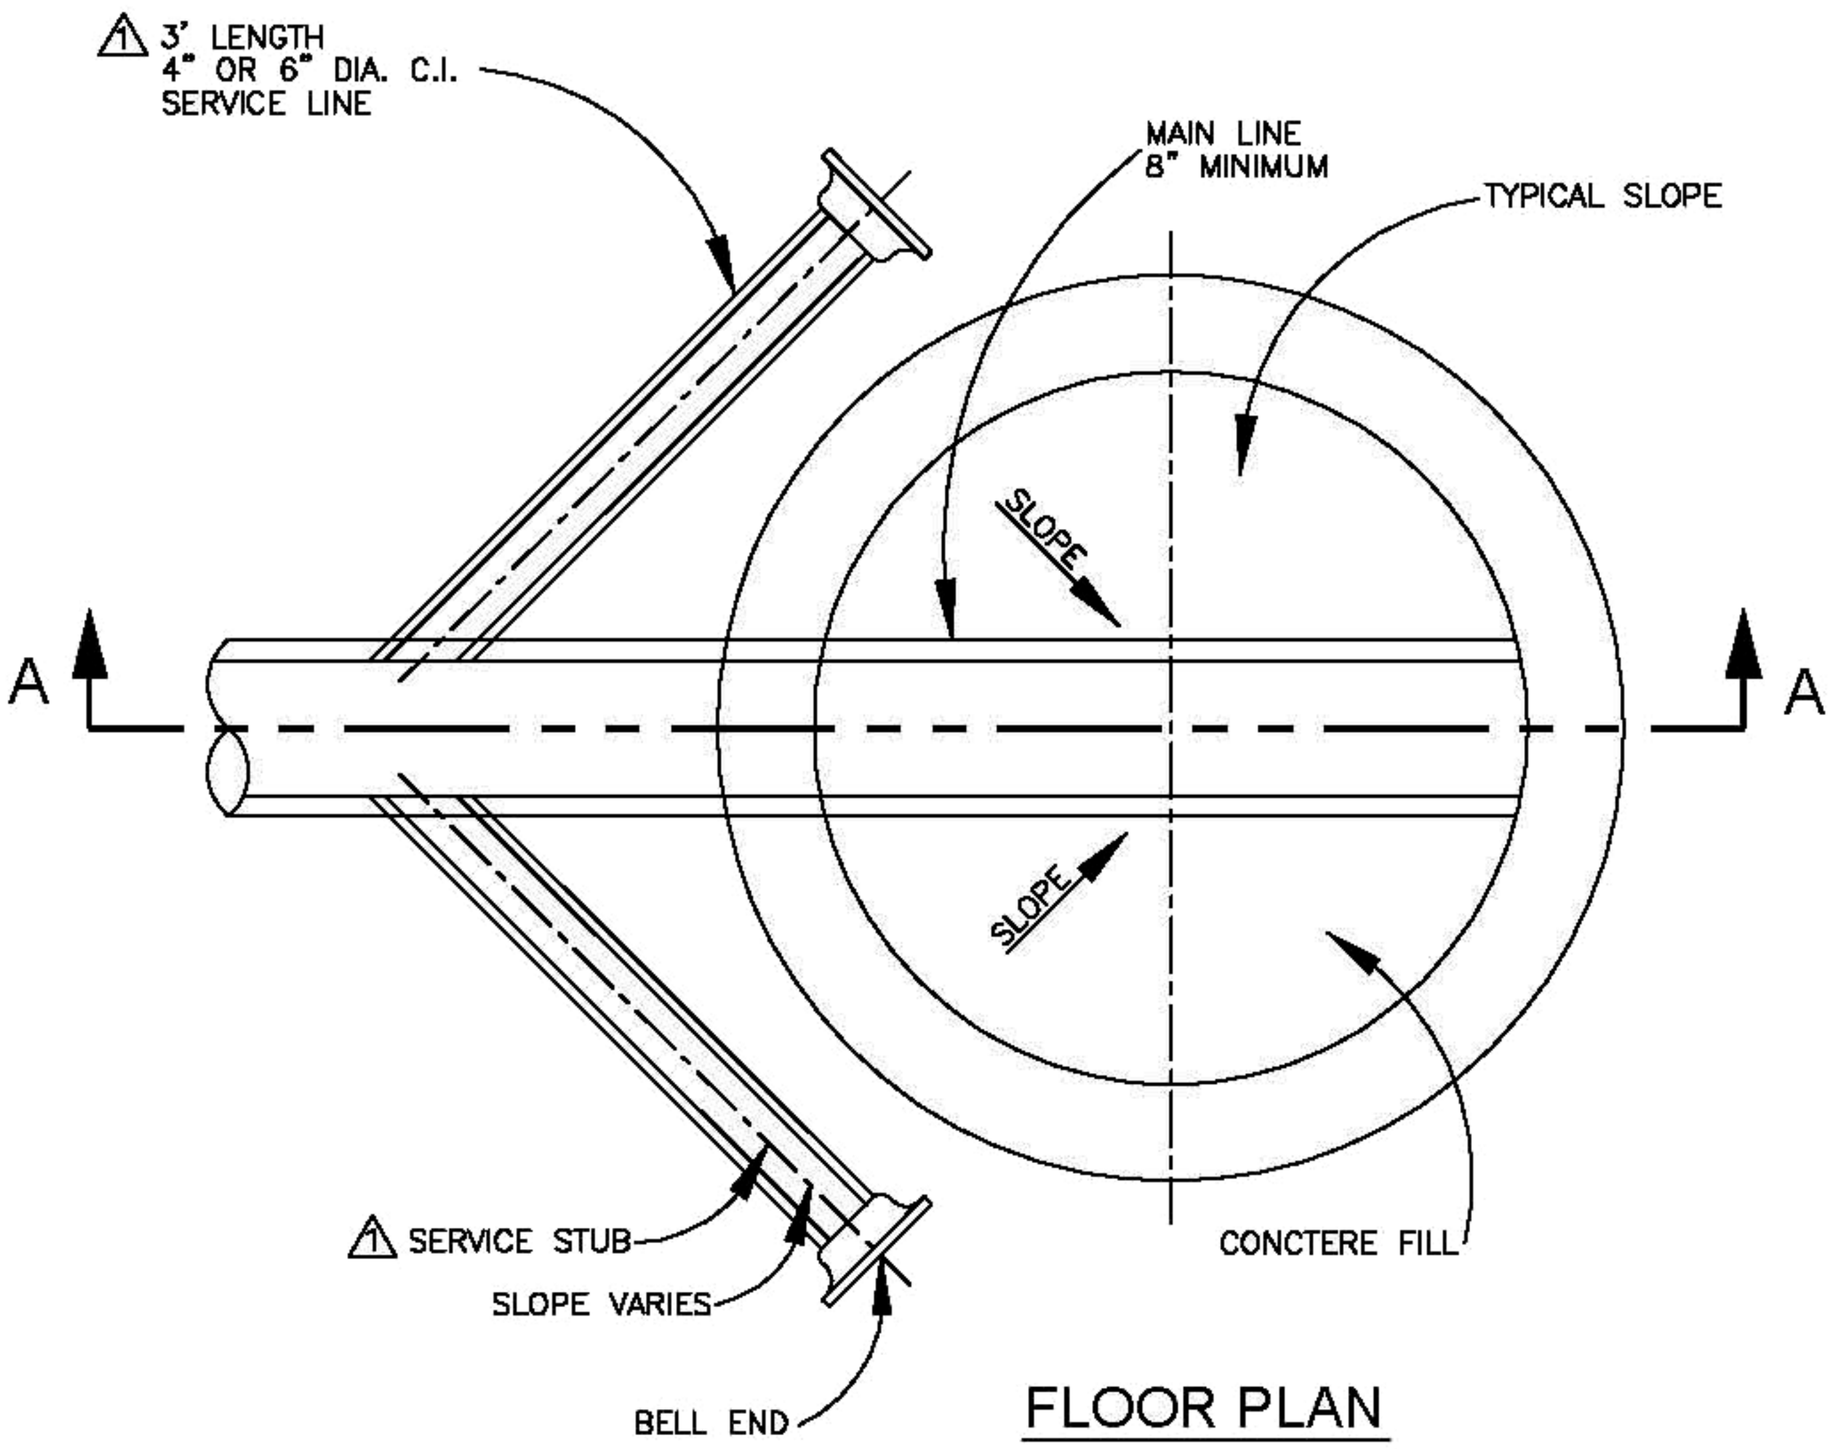

FLOOR PLAN

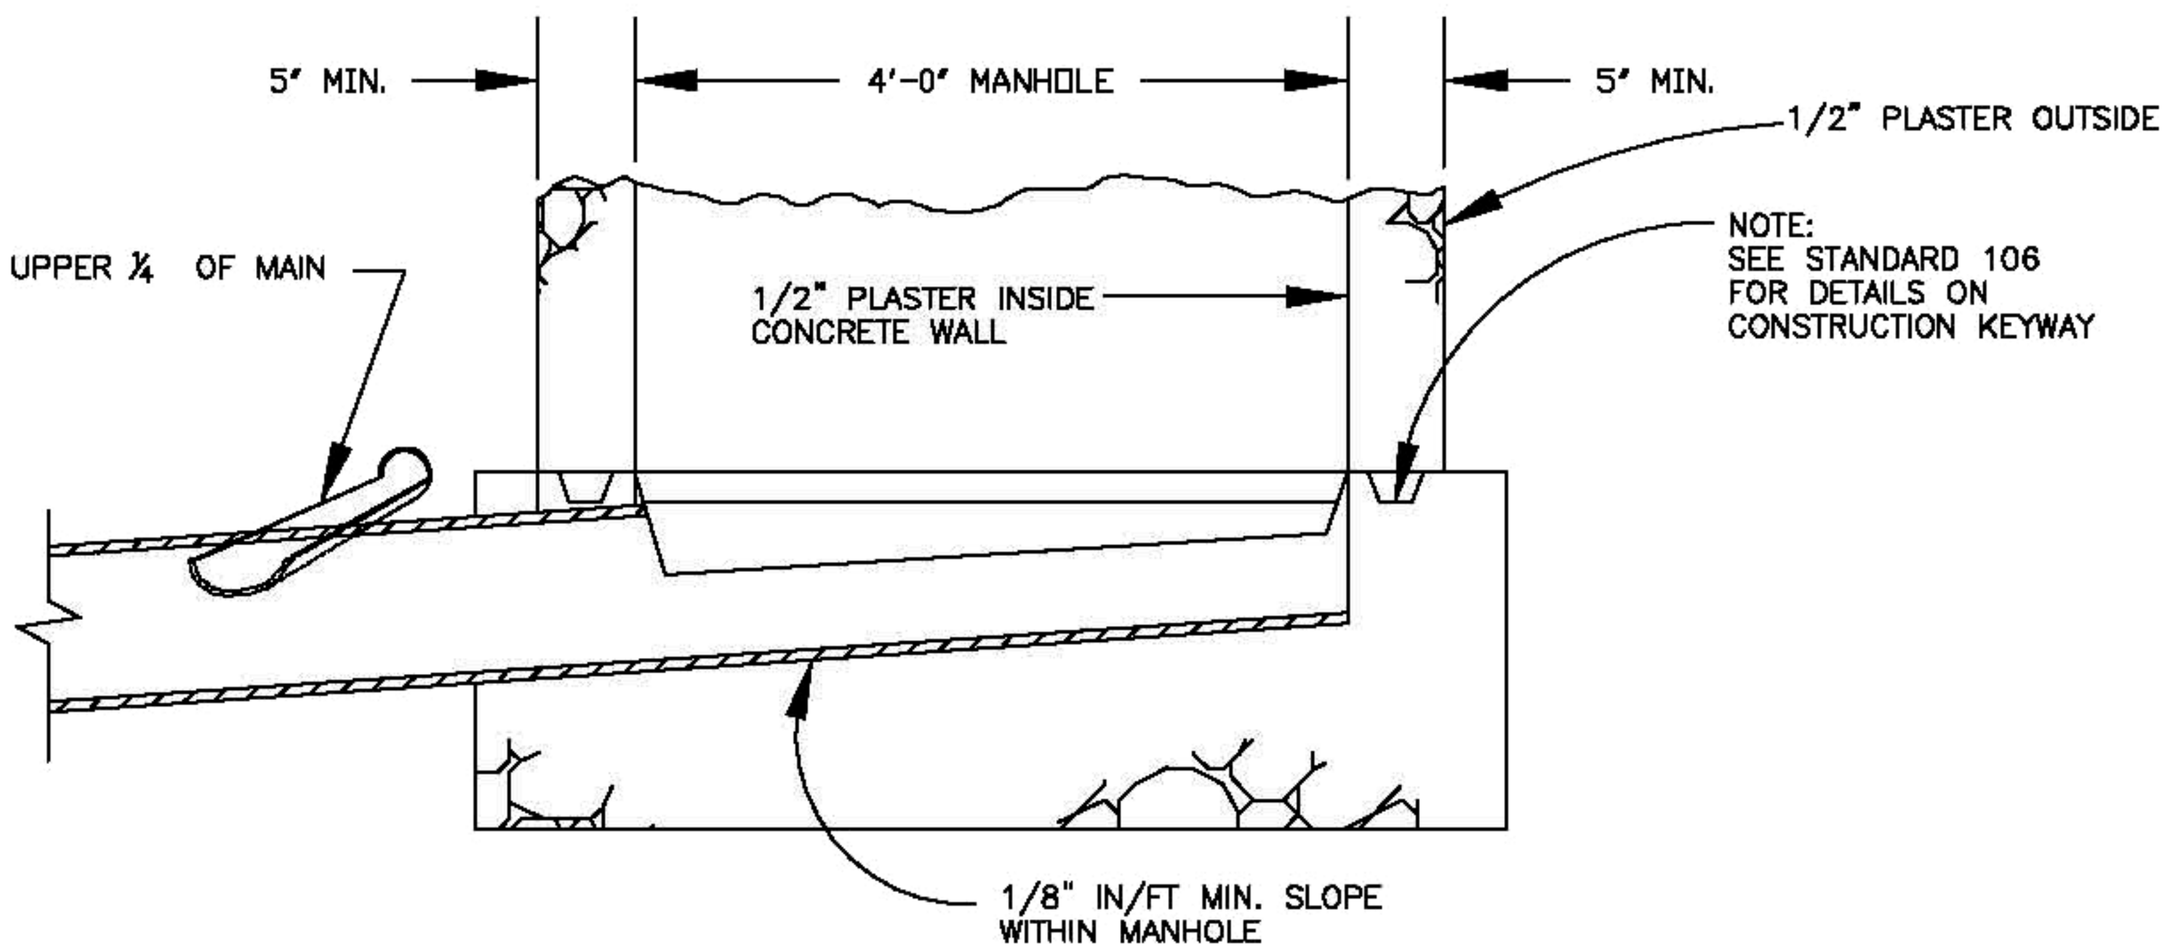

SECTION A-A

REV.	DATE
1	12/05/05

CONSTRUCTION STANDARDS

SEWER SERVICE AT DEAD ENDS & CUL-DE-SAC

STANDARD No. D-105 SHEET 1 OF 1

CITY OF AZTEC

PUBLIC WORKS DEPARTMENT