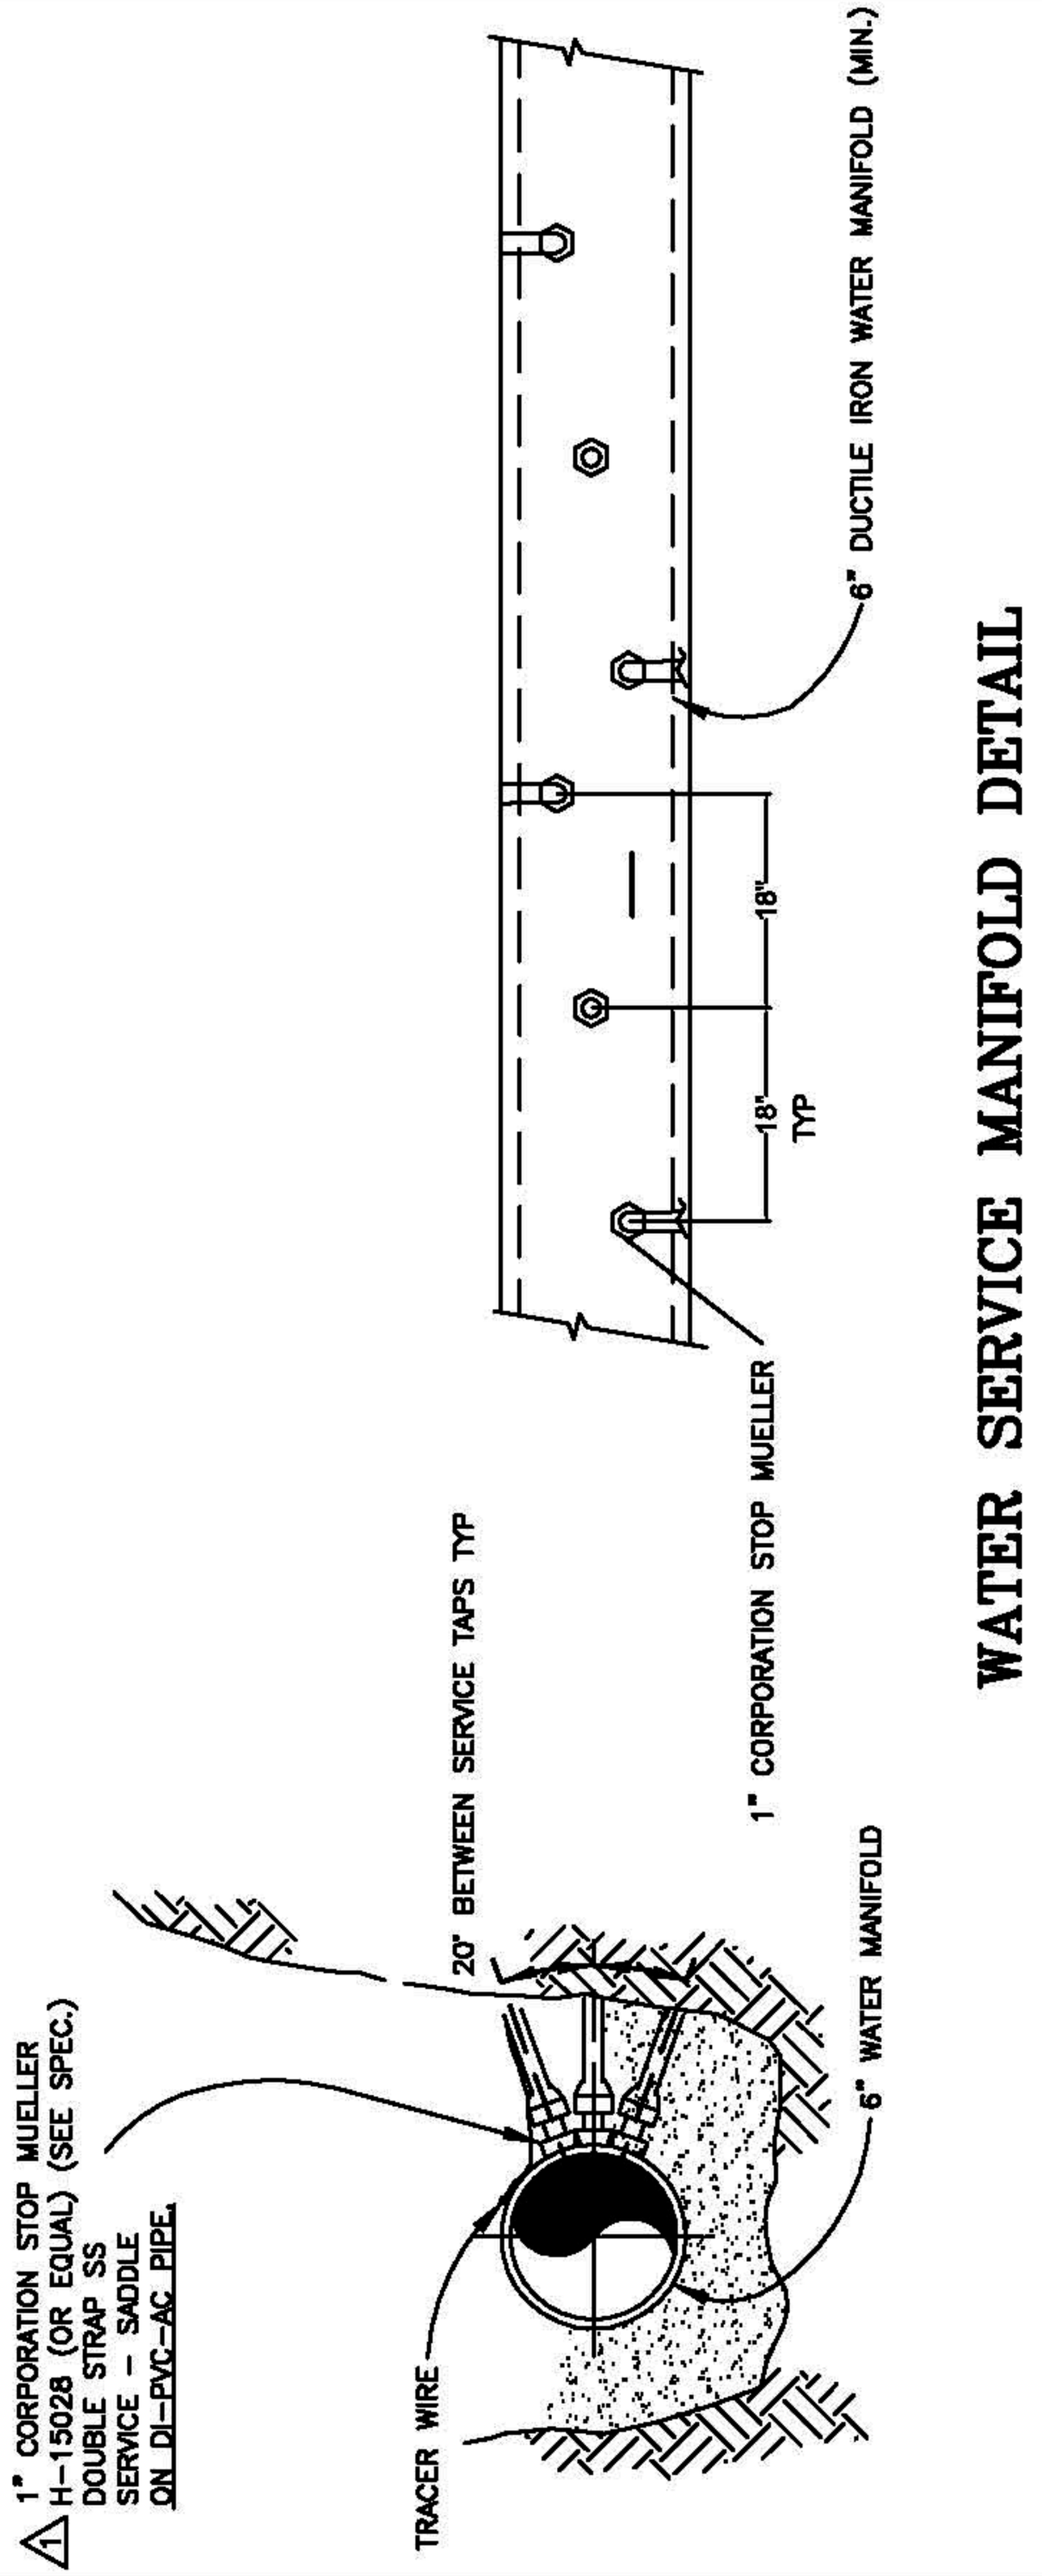

WATER SERVICE MANIFOLD DETAIL

CONSTRUCTION STANDARDS

WATER SERVICE MANIFOLD DETAIL

STANDARD No. D-224 SHEET 1 OF 1

CITY OF AZTEC

PUBLIC WORKS DEPARTMENT