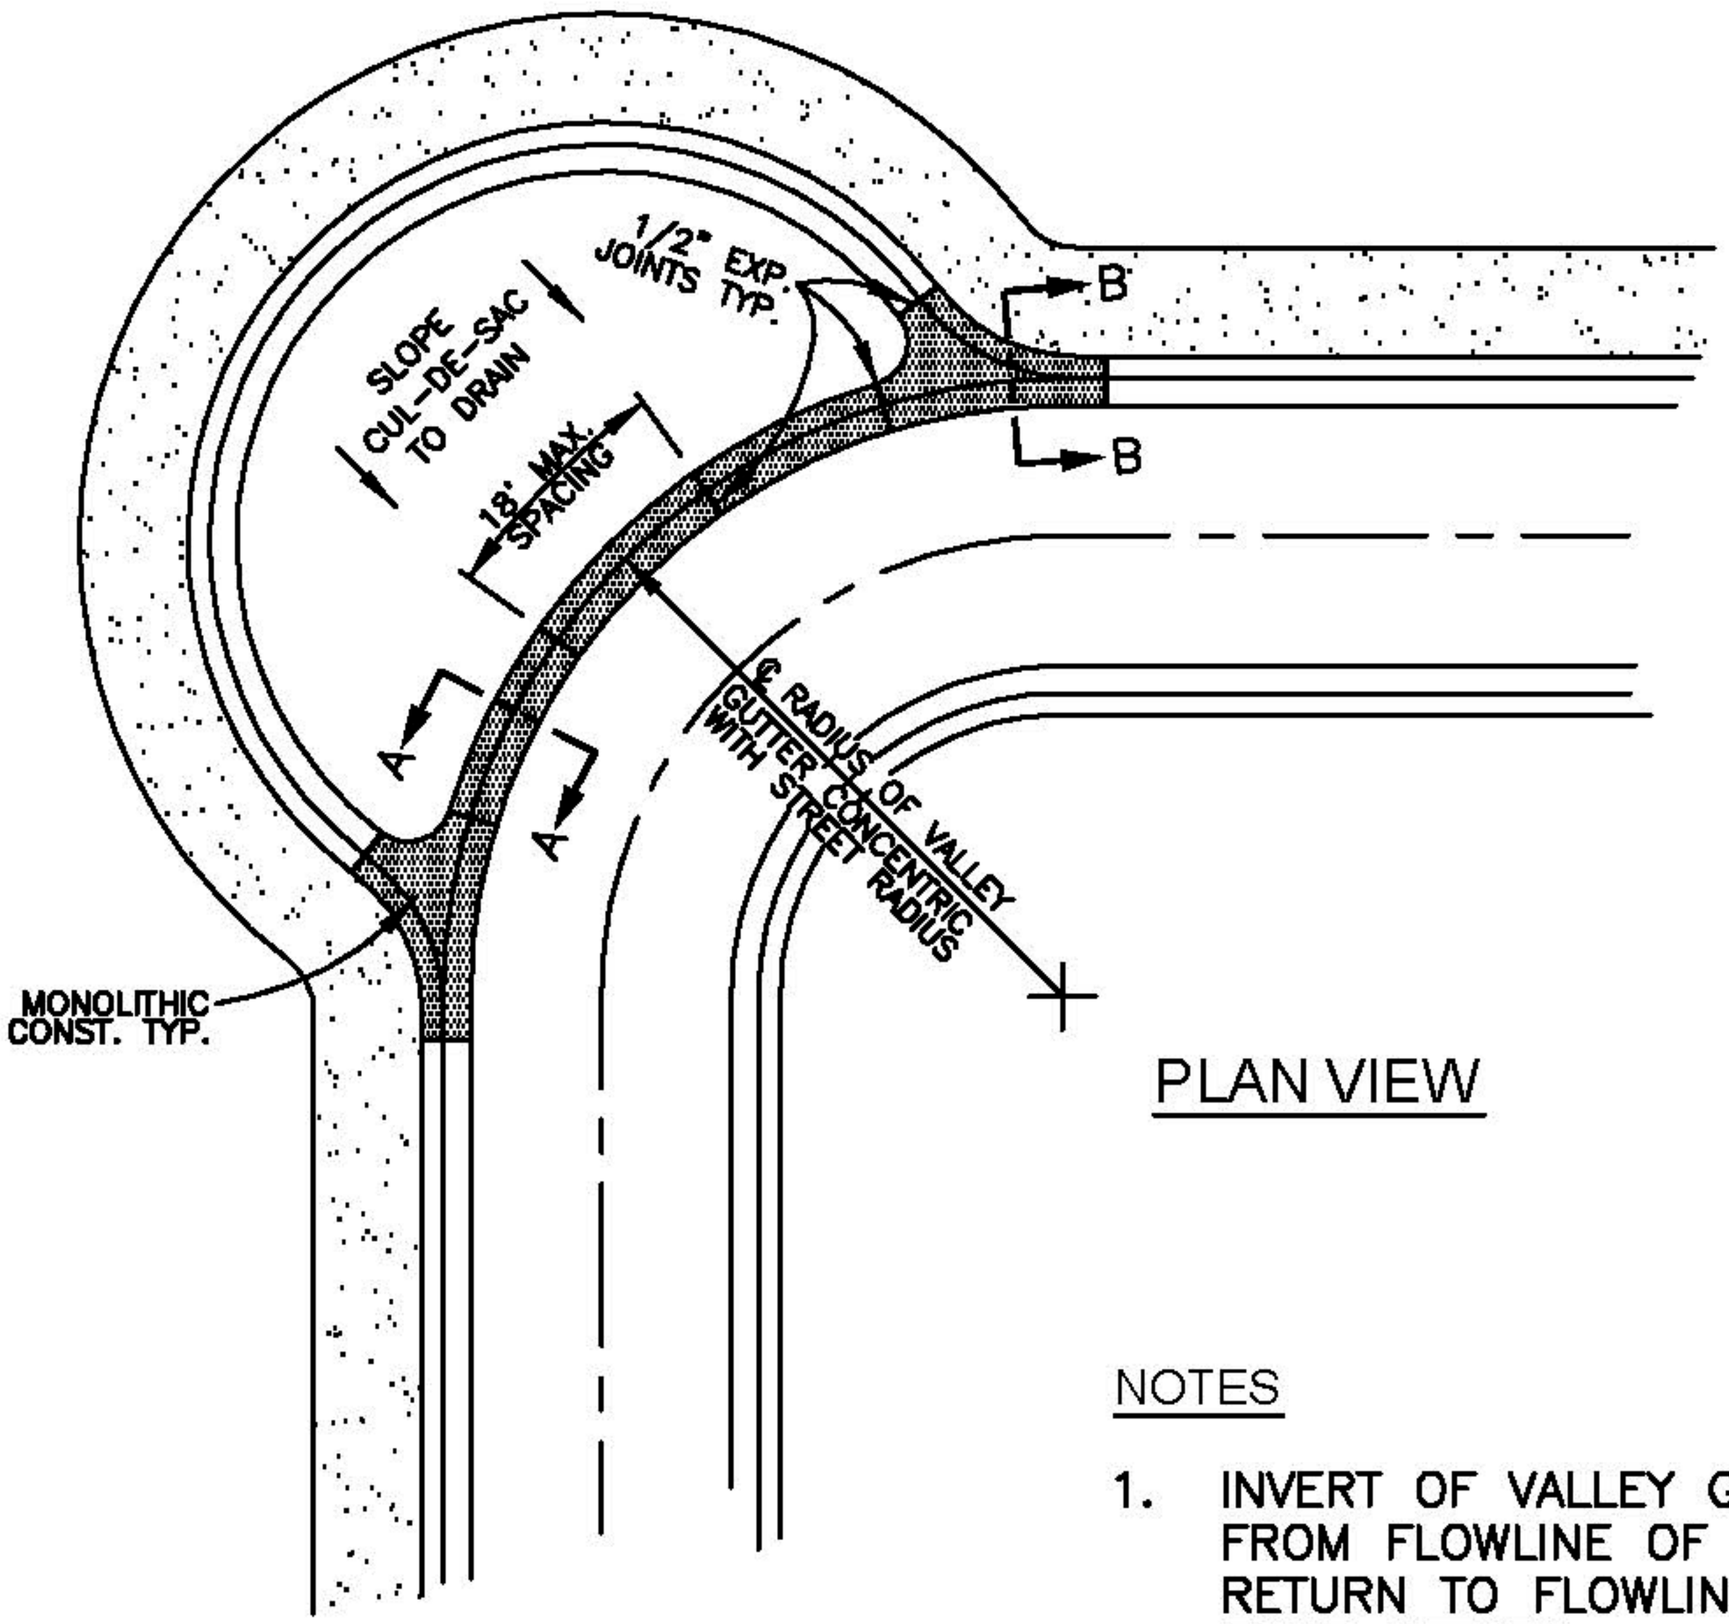

PLAN VIEW

NOTES

1. INVERT OF VALLEY GUTTER TO EXTEND FROM FLOWLINE OF UPSTREAM CURB RETURN TO FLOWLINE OF DOWNSTREAM CURB RETURN.

2. ENTIRE VALLEY GUTTER TO BE REINFORCED WITH 6 X 6 NO. 6 WOVEN WIRE FABRIC.

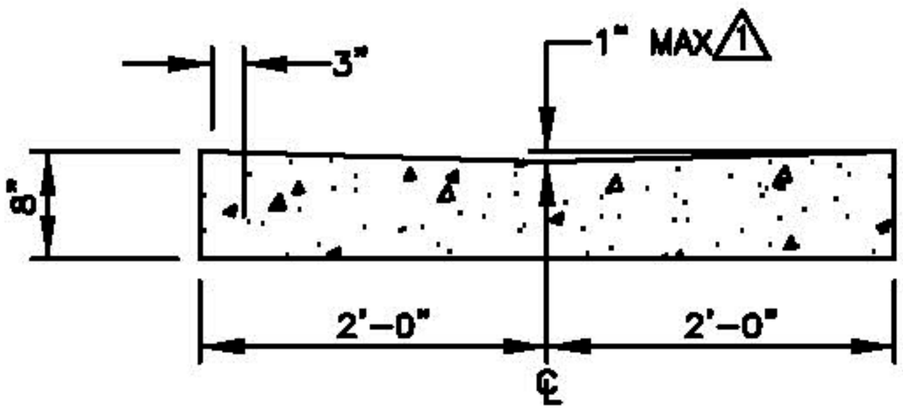

SECTION A-A

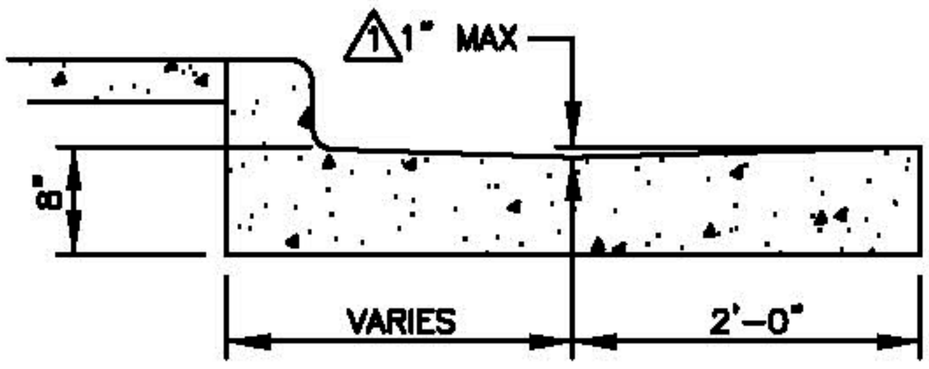

SECTION B-B

REV.	DATE
1	01/07/04

CONSTRUCTION STANDARDS

EYE BROW VALLEY GUTTER

STANDARD No. D-325 SHEET 1 OF 1

CITY OF AZTEC

PUBLIC WORKS DEPARTMENT