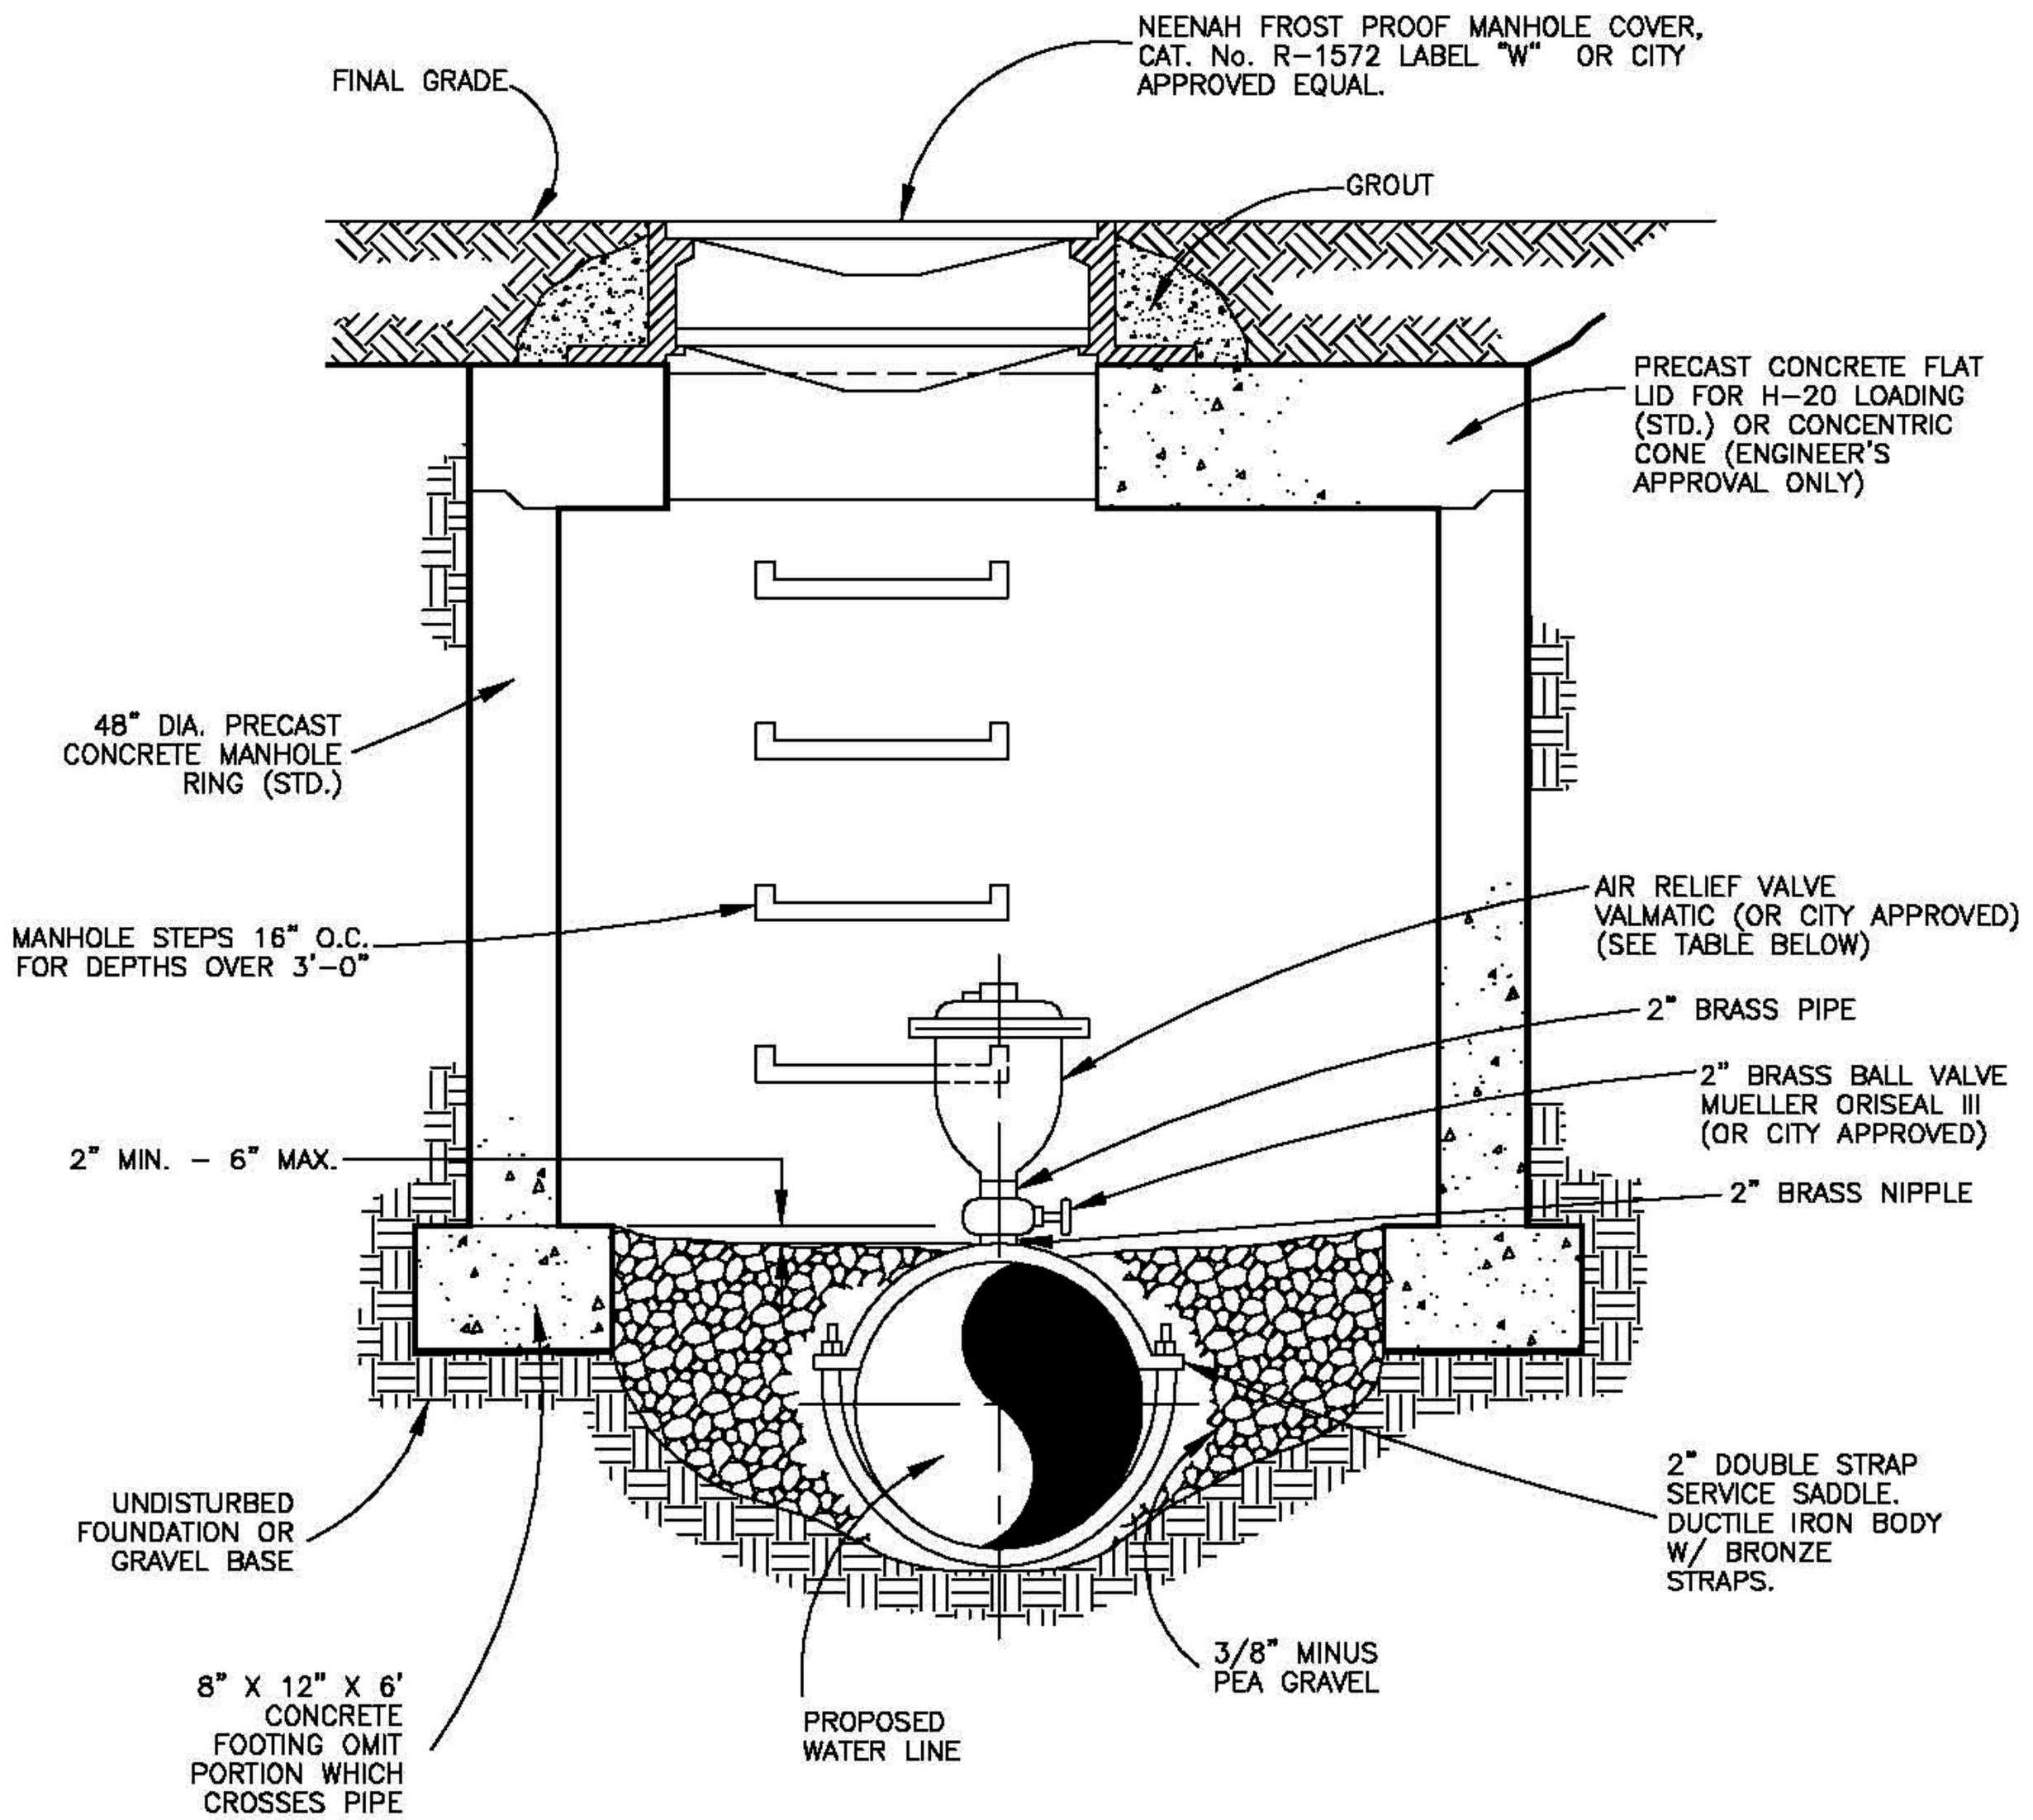

AIR RELIEF VALVE DATA

WATERLINE DIAMETER	INLET SIZE N.P.T.	OUTLET SIZE N.P.T.	ORIFICE SIZE	VALMATIC MODEL NO.
16"	2"	1/2"	3/16"	38
24"	2"	1/2"	3/16"	38
OVER 24"	AS DIRECTED BY ENGINEER.			

REV.	DATE
1	10/5/81
2	11/3/81
3	11/16/83
4	12/02/05

CONSTRUCTION STANDARDS

AIR RELIEF VALVE ASSEMBLY

16" PIPE OR LARGER

STANDARD No. D-209 SHEET 1 OF 1

CITY OF AZTEC

PUBLIC WORKS DEPARTMENT