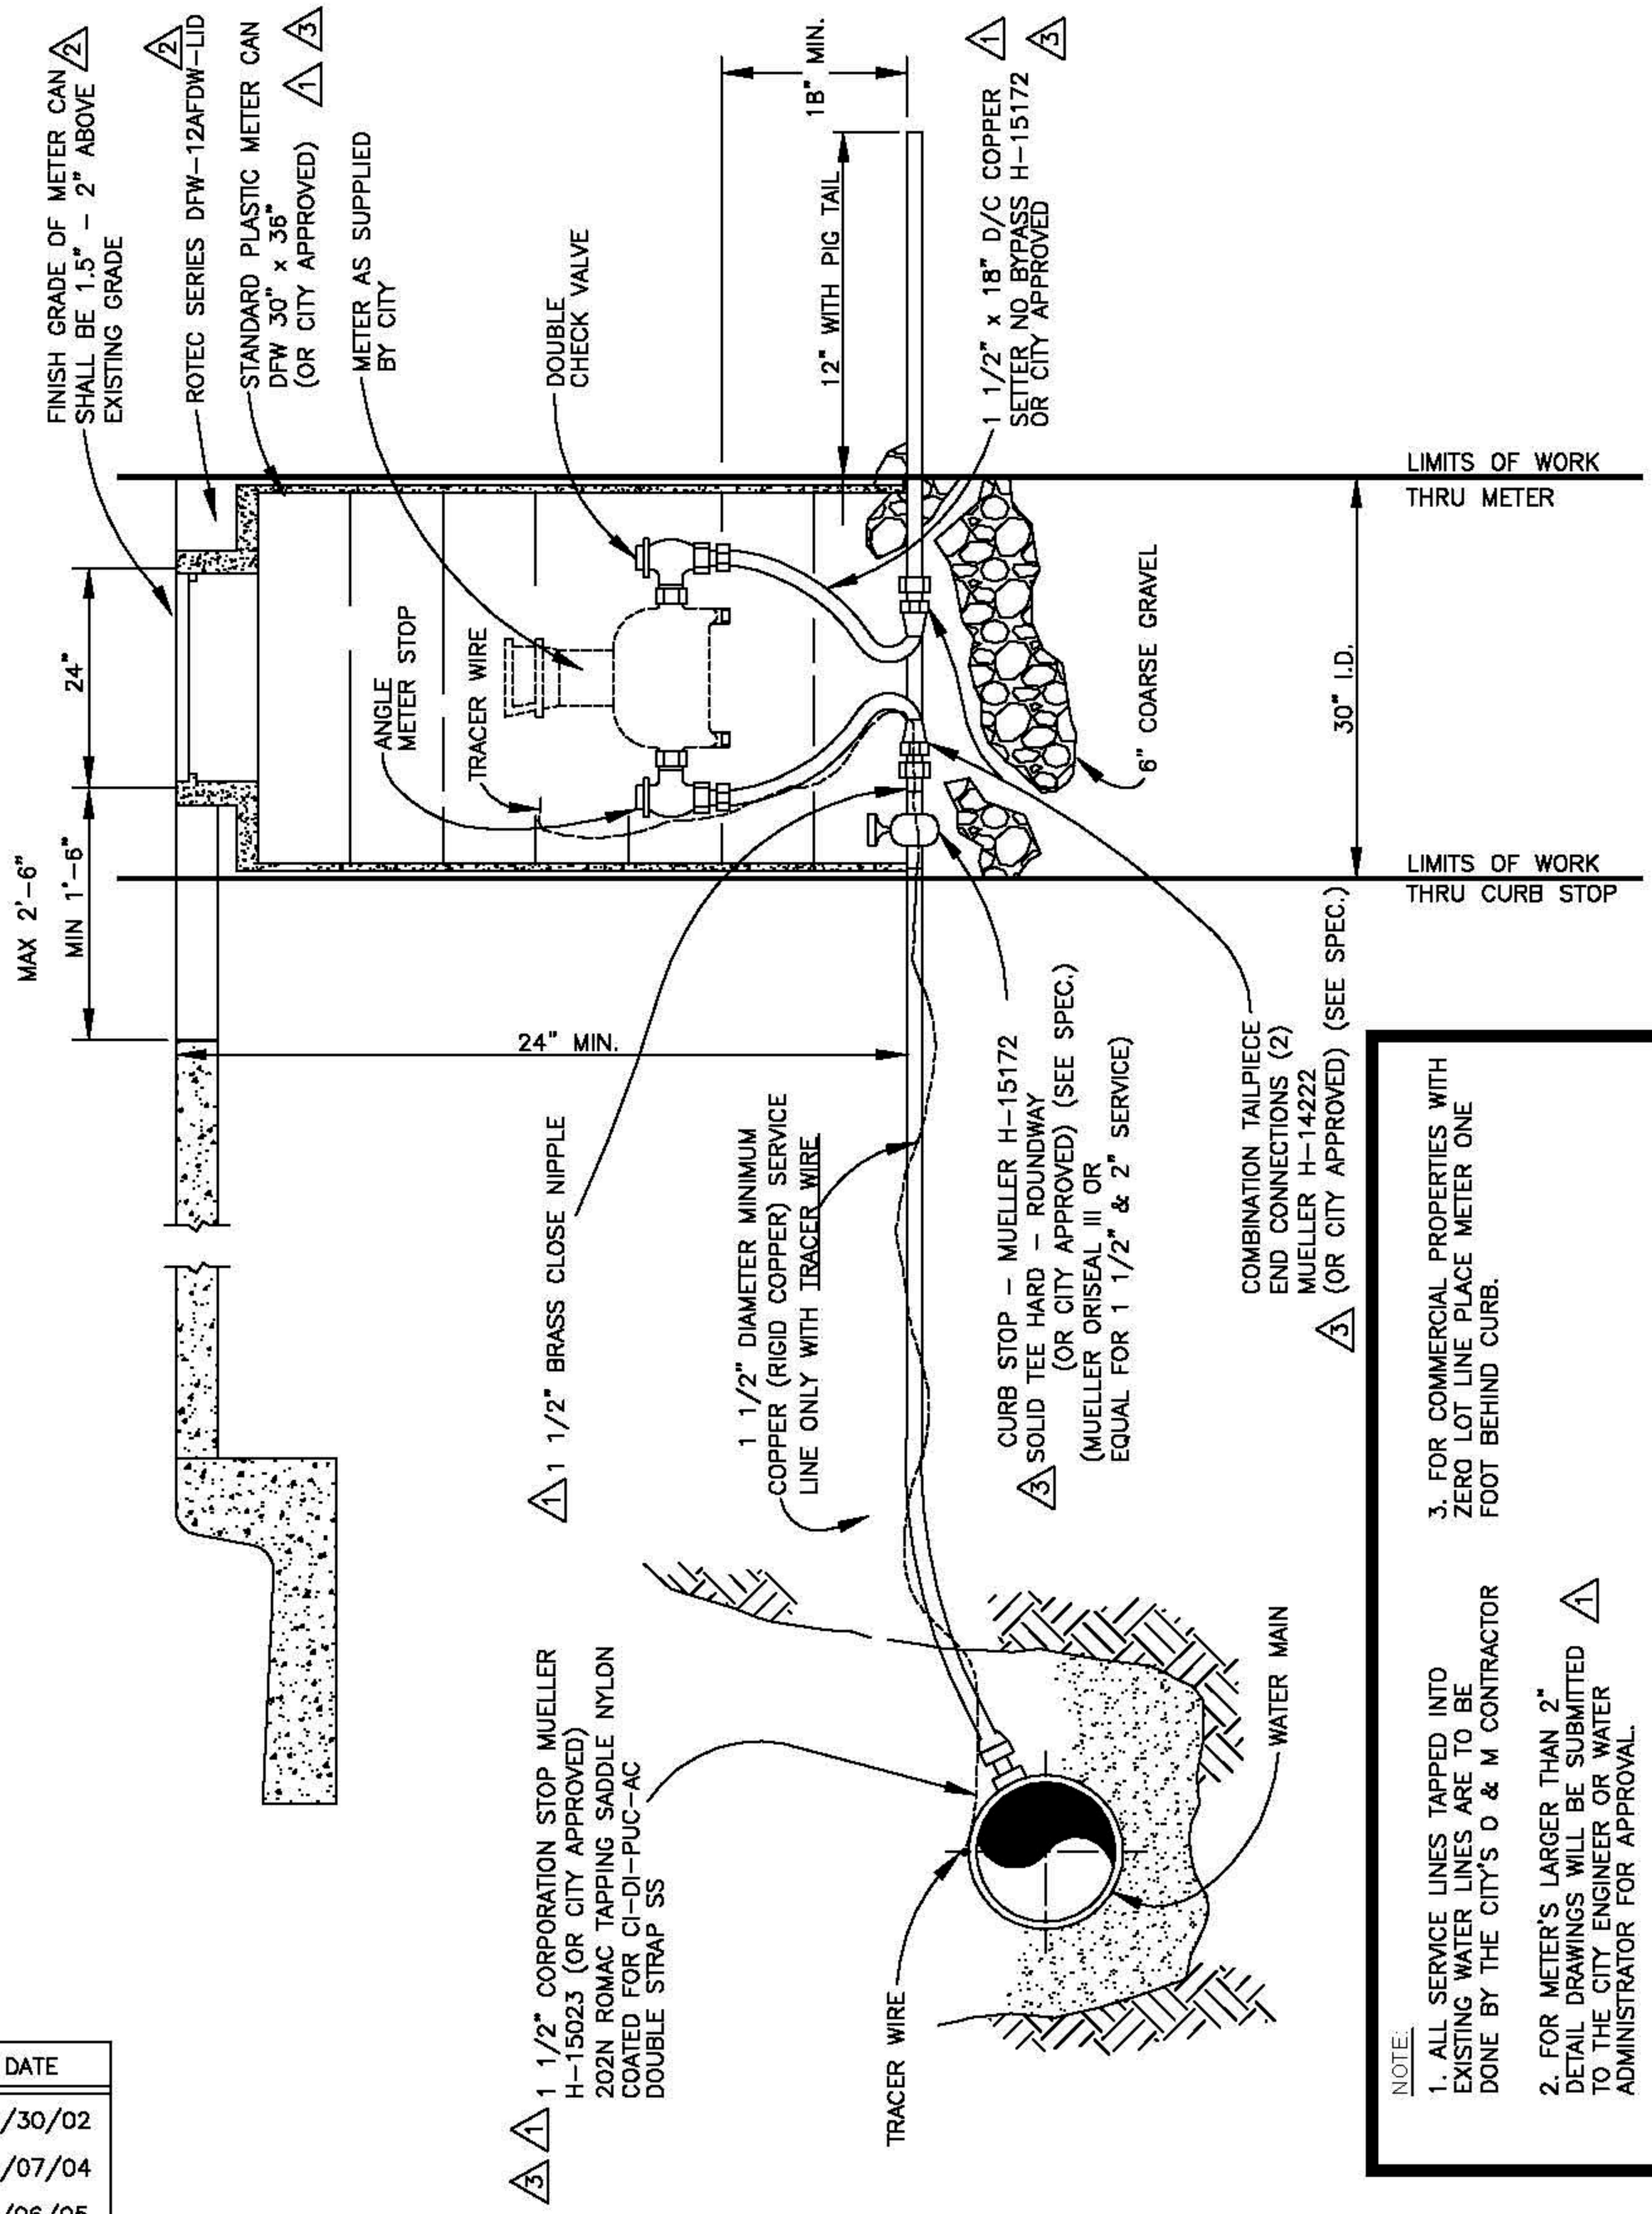

NOTE:

1. ALL SERVICE LINES TAPPED INTO EXISTING WATER LINES ARE TO BE DONE BY THE CITY'S O & M CONTRACTOR
2. FOR METER'S LARGER THAN 2" DETAIL DRAWINGS WILL BE SUBMITTED TO THE CITY ENGINEER OR WATER ADMINISTRATOR FOR APPROVAL.
3. FOR COMMERCIAL PROPERTIES WITH ZERO LOT LINE PLACE METER ONE FOOT BEHIND CURB.

REV.	DATE
1	12/30/02
2	01/07/04
3	12/06/05

CONSTRUCTION STANDARDS

WATER SERVICE CONNECTION 1 1/2" METER

STANDARD No. D–222 SHEET 1 OF 1

CITY OF AZTEC

PUBLIC WORKS DEPARTMENT