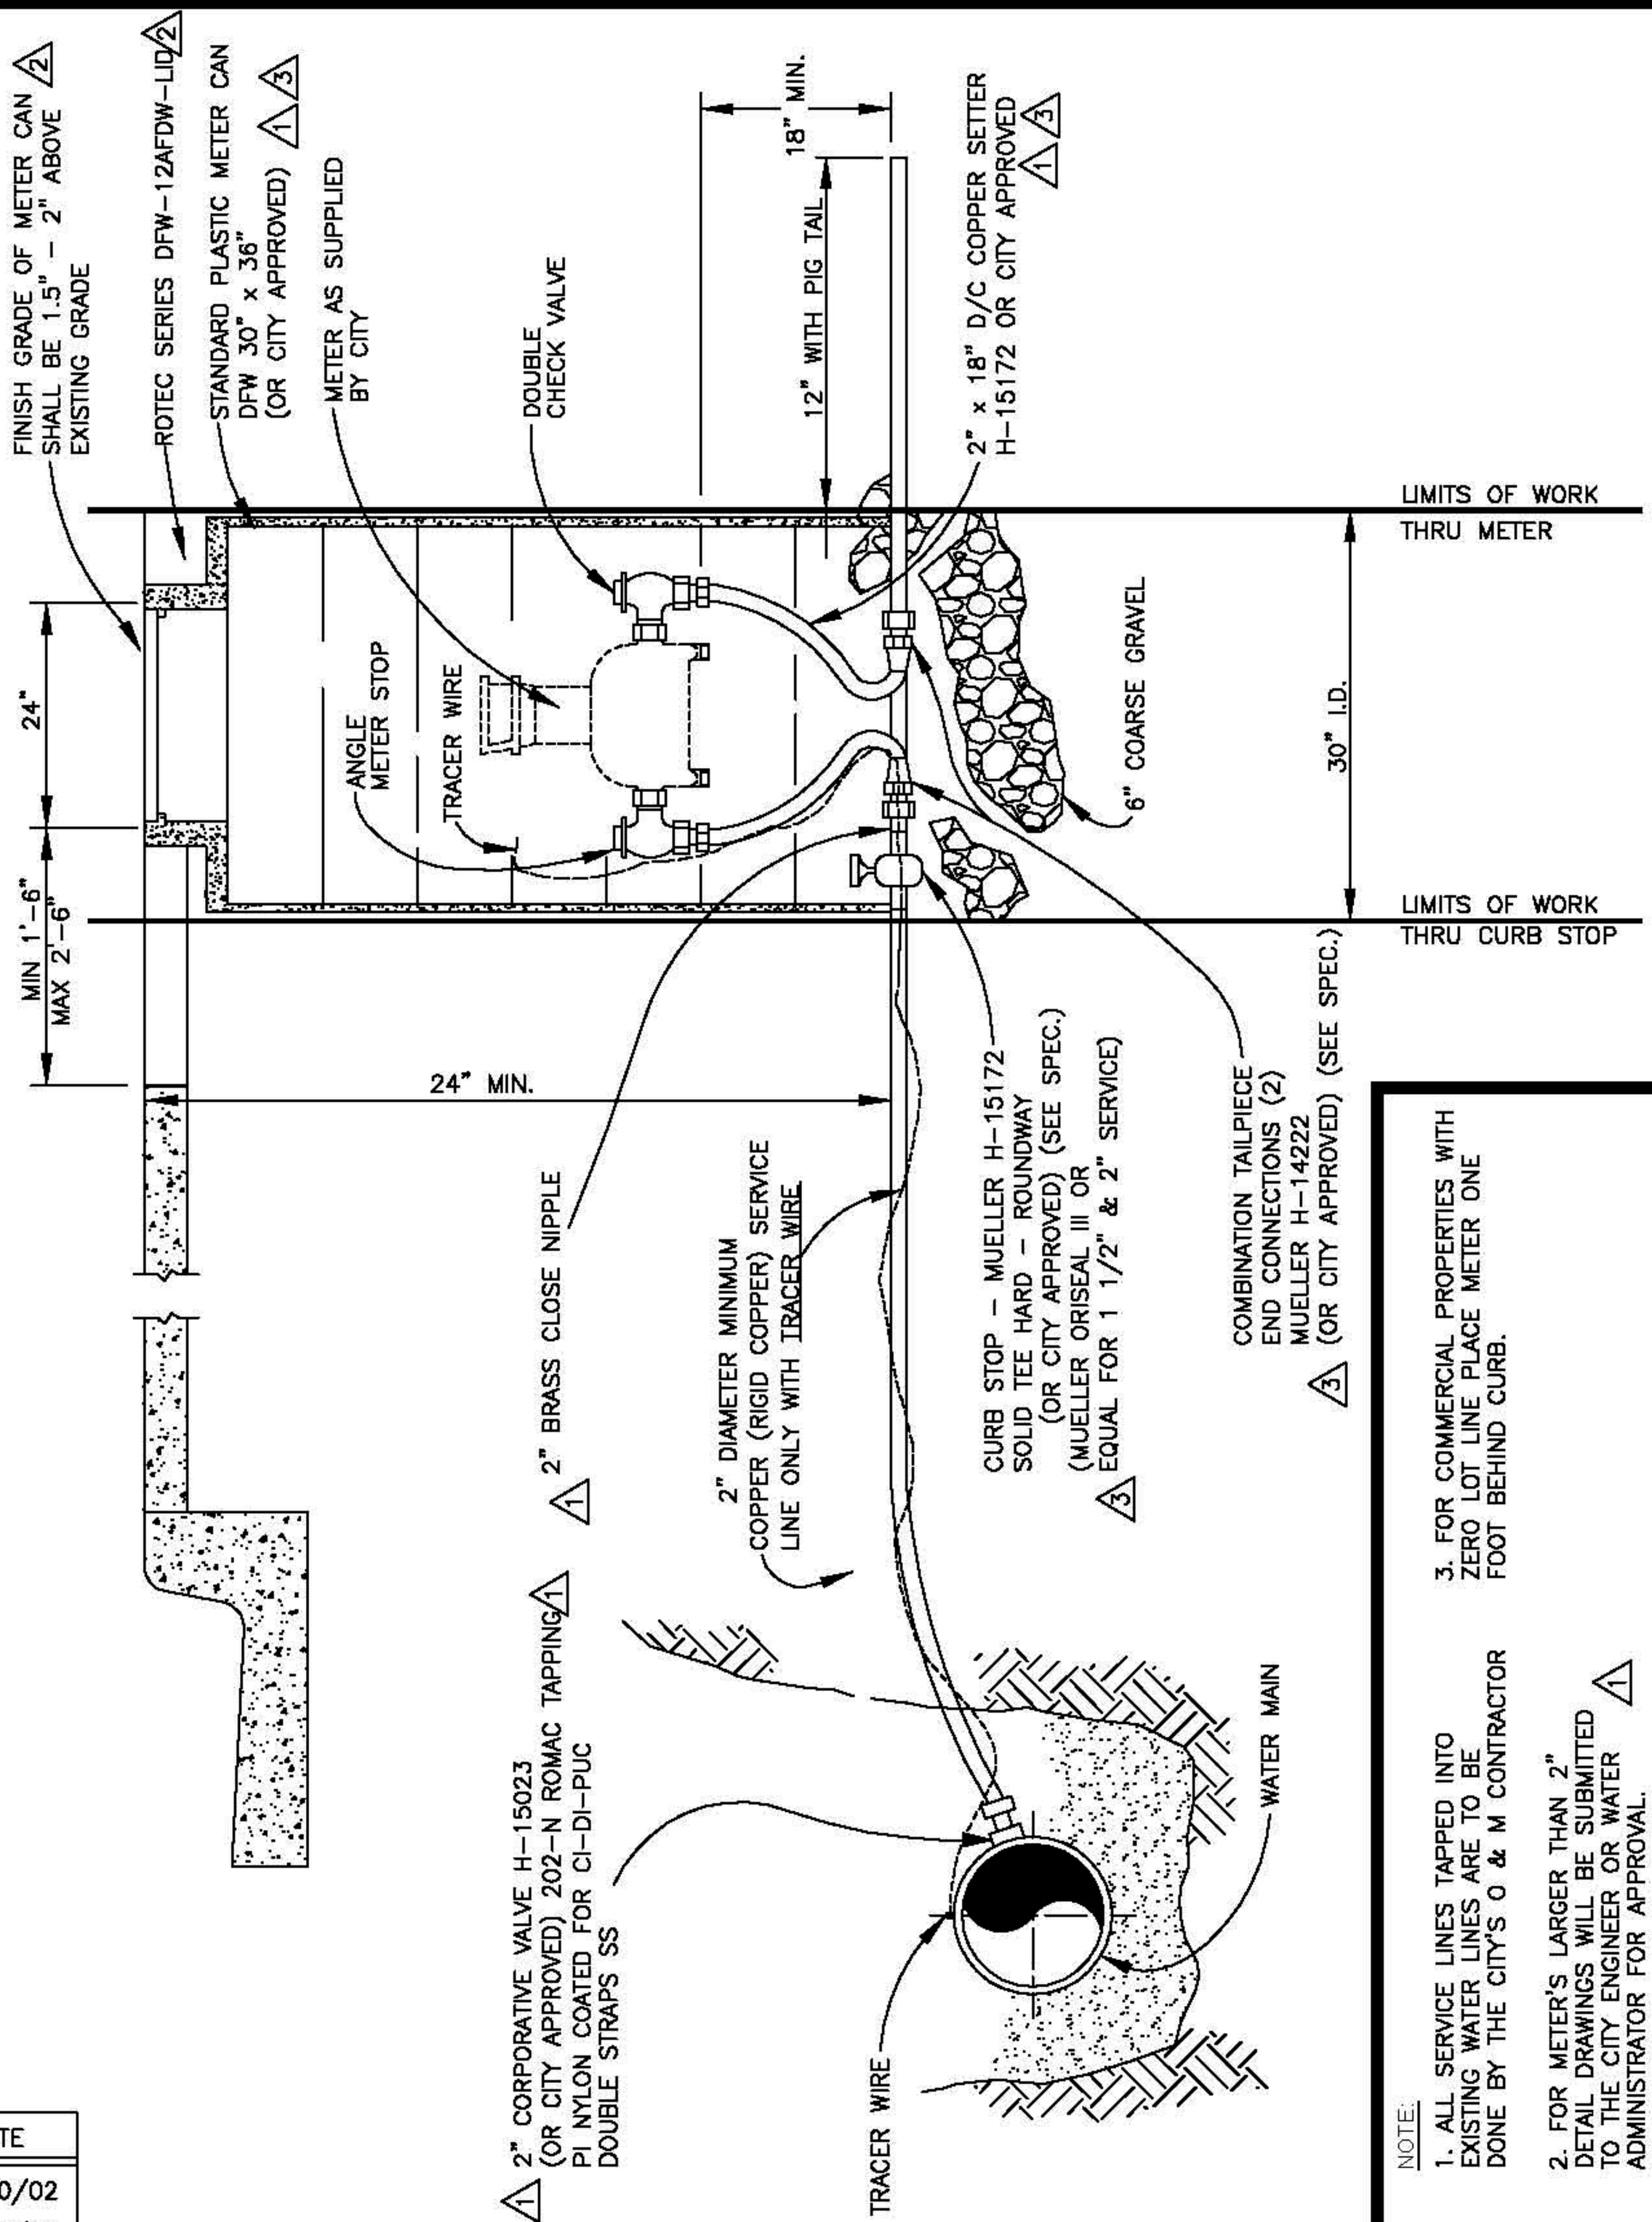

NOTE:

1. ALL SERVICE LINES TAPPED INTO EXISTING WATER LINES ARE TO BE DONE BY THE CITY'S O & M CONTRACTOR
2. FOR METER'S LARGER THAN 2" DETAIL DRAWINGS WILL BE SUBMITTED TO THE CITY ENGINEER OR WATER ADMINISTRATOR FOR APPROVAL. 1
3. FOR COMMERCIAL PROPERTIES WITH ZERO LOT LINE PLACE METER ONE FOOT BEHIND CURB.

REV.	DATE
1	12/30/02
2	12/16/04
3	12/06/05

CONSTRUCTION STANDARDS

WATER SERVICE CONNECTION 2" METER

STANDARD No. D-223 SHEET 1 OF 1

CITY OF AZTEC

PUBLIC WORKS DEPARTMENT